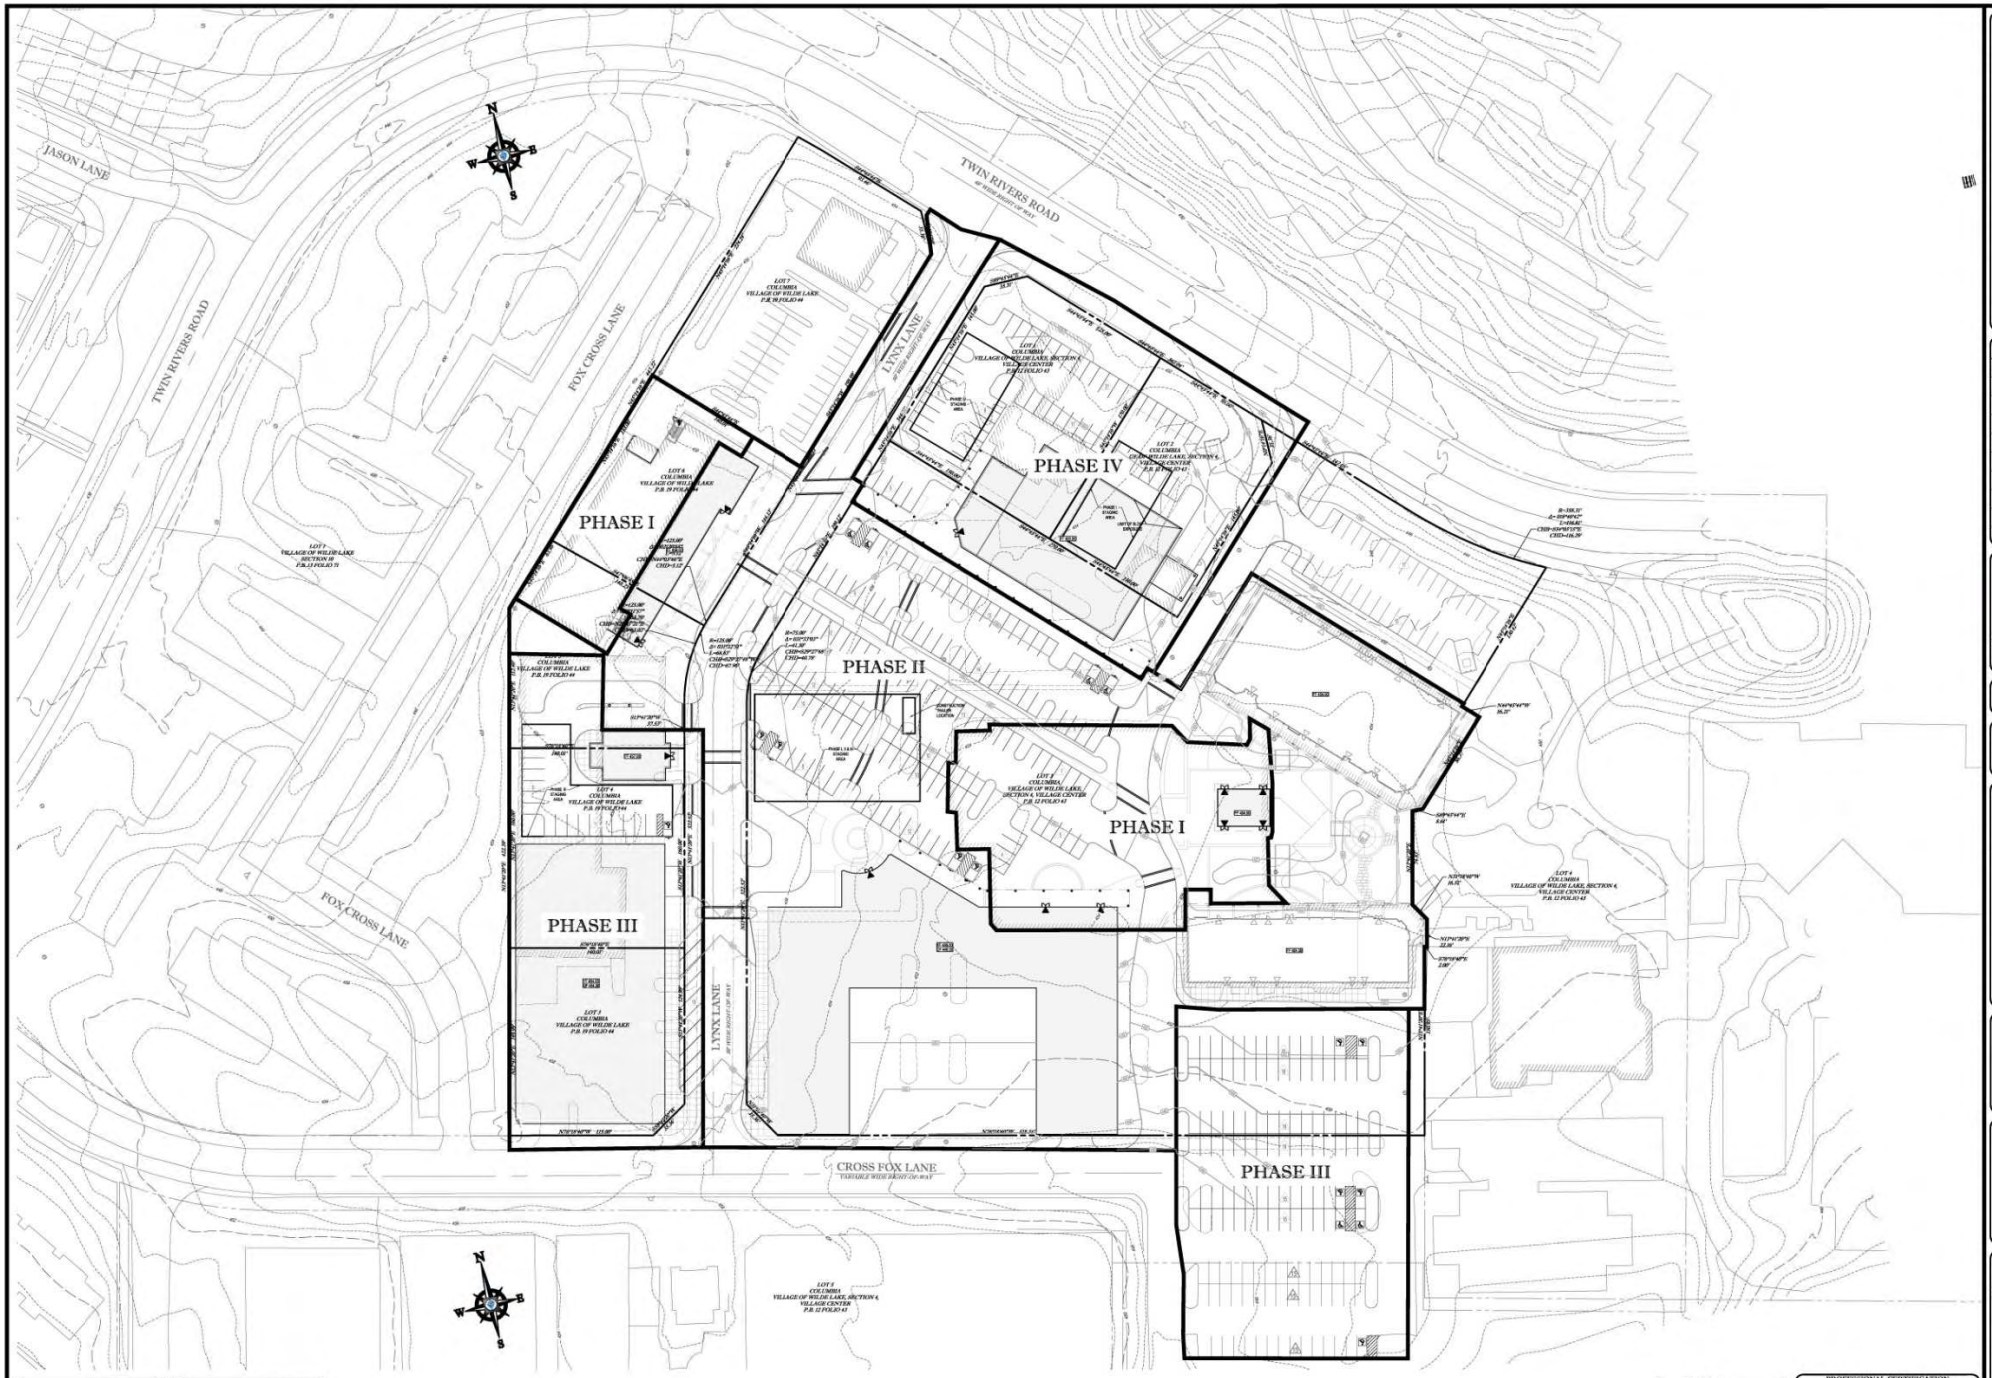

GENERAL NOTE:
IT IS THE RESPONSIBILITY OF THE CONTRACTOR TO REVIEW ALL OF THE DRAWINGS AND SPECIFICATIONS ASSOCIATED WITH THIS PROJECT WORK SCOPE PRIOR TO THE INITIATION OF CONSTRUCTION. SHOULD THE CONTRACTOR FIND A CONFLICT WITH THE DOCUMENTS RELATIVE TO THE SPECIFICATIONS OR APPLICABLE CODES, IT IS THE CONTRACTOR'S RESPONSIBILITY TO NOTIFY THE PROJECT ENGINEER OF RECORD IN WRITING PRIOR TO THE START OF CONSTRUCTION. FAILURE BY THE CONTRACTOR TO NOTIFY THE PROJECT ENGINEER SHALL CONSTITUTE ACCEPTANCE OF FULL RESPONSIBILITY BY THE CONTRACTOR TO COMPLETE THE SCOPE OF THE WORK AS DEPICTED BY THE DRAWINGS AND IN FULL COMPLIANCE WITH LOCAL REGULATIONS AND CODES.

PROFESSIONAL CERTIFICATION
I, MATTHEW T. ALLEN, HEREBY CERTIFY THAT THESE DOCUMENTS WERE PREPARED OR APPROVED BY ME, AND THAT I AM A DULY LICENSED PROFESSIONAL ENGINEER UNDER THE LAWS OF THE STATE OF MARYLAND, LICENSE NO. 19997, EXPIRATION DATE: 4/16/13

BOHLER ENGINEERING
CIVIL & CONSULTING ENGINEERS
SURVEYORS
PROJECT MANAGERS
ENVIRONMENTAL CONSULTANTS
LANDSCAPE ARCHITECTS
CORPORATE OFFICE:
WARREN, NJ
BOTHELL, WA
BOSTON (BOTHELL), MA
BOTHELL, WA
BOWIE, MD
CHARLOTTE, NC
CHARLOTTESVILLE, VA
CHERRY HILL, NJ
CHESTER VALLEY, PA
DENVER, CO
FORT LAUDERDALE, FL
HAMILTON, NJ
HAMPTON, NH
HONOLULU, HI
LAS VEGAS, NV
MAPLE GROVE, MN
PHILADELPHIA, PA
PITTSBURGH, PA
RICHMOND, VA
SAN DIEGO, CA
SAN JOSE, CA
SARASOTA, FL
STERLING, VA
TAMPA, FL
WEST CHESTER, PA
WILMINGTON, DE
WORCESTER, MA
ALL OF THE DRAWINGS AND SPECIFICATIONS ARE THE PROPERTY OF BOHLER ENGINEERING AND MUST BE RETURNED UPON REQUEST. THEY ARE NOT TO BE USED FOR ANY OTHER PROJECT WITHOUT WRITTEN AUTHORIZATION.

REVISIONS

REV	DATE	COMMENT	BY

THE FOLLOWING STATES REQUIRE NOTIFICATION BY EXCAVATORS, DESIGNERS, OR ANY PERSON PREPARING TO DISTURB THE EARTH'S SURFACE ANYWHERE IN THE STATE
(IN VIRGINIA, MARYLAND, AND DELAWARE 811)
(WV 1-800-245-4848) (PA 1-800-242-1776)
(VA 1-800-552-7001) (MD 1-800-257-7777) (DE 1-800-282-8555)

NOT APPROVED FOR CONSTRUCTION

PROJECT No.:	MD069002
DRAWN BY:	MJG
CHECKED BY:	LSM
DATE:	05/04/11
SCALE:	1"=50'
CAD I.D.:	CA1

PROJECT:
FINAL SITE PLAN
FOR
KIMCO REALTY CORPORATION
LOCATION OF SITE
WILDE LAKE VILLAGE CENTER
COLUMBIA, MD

BOHLER ENGINEERING
901 DULANEY VALLEY ROAD, SUITE 801
TOWSON, MARYLAND 21204
Phone: (410) 821-7900
Fax: (410) 821-7987
www.BohlerEngineering.com

M.T. ALLEN
PROFESSIONAL ENGINEER
MARYLAND LICENSE No. 19997

SHEET TITLE:
CONSTRUCTION PHASING PLAN

SHEET NUMBER:
5
OF 8