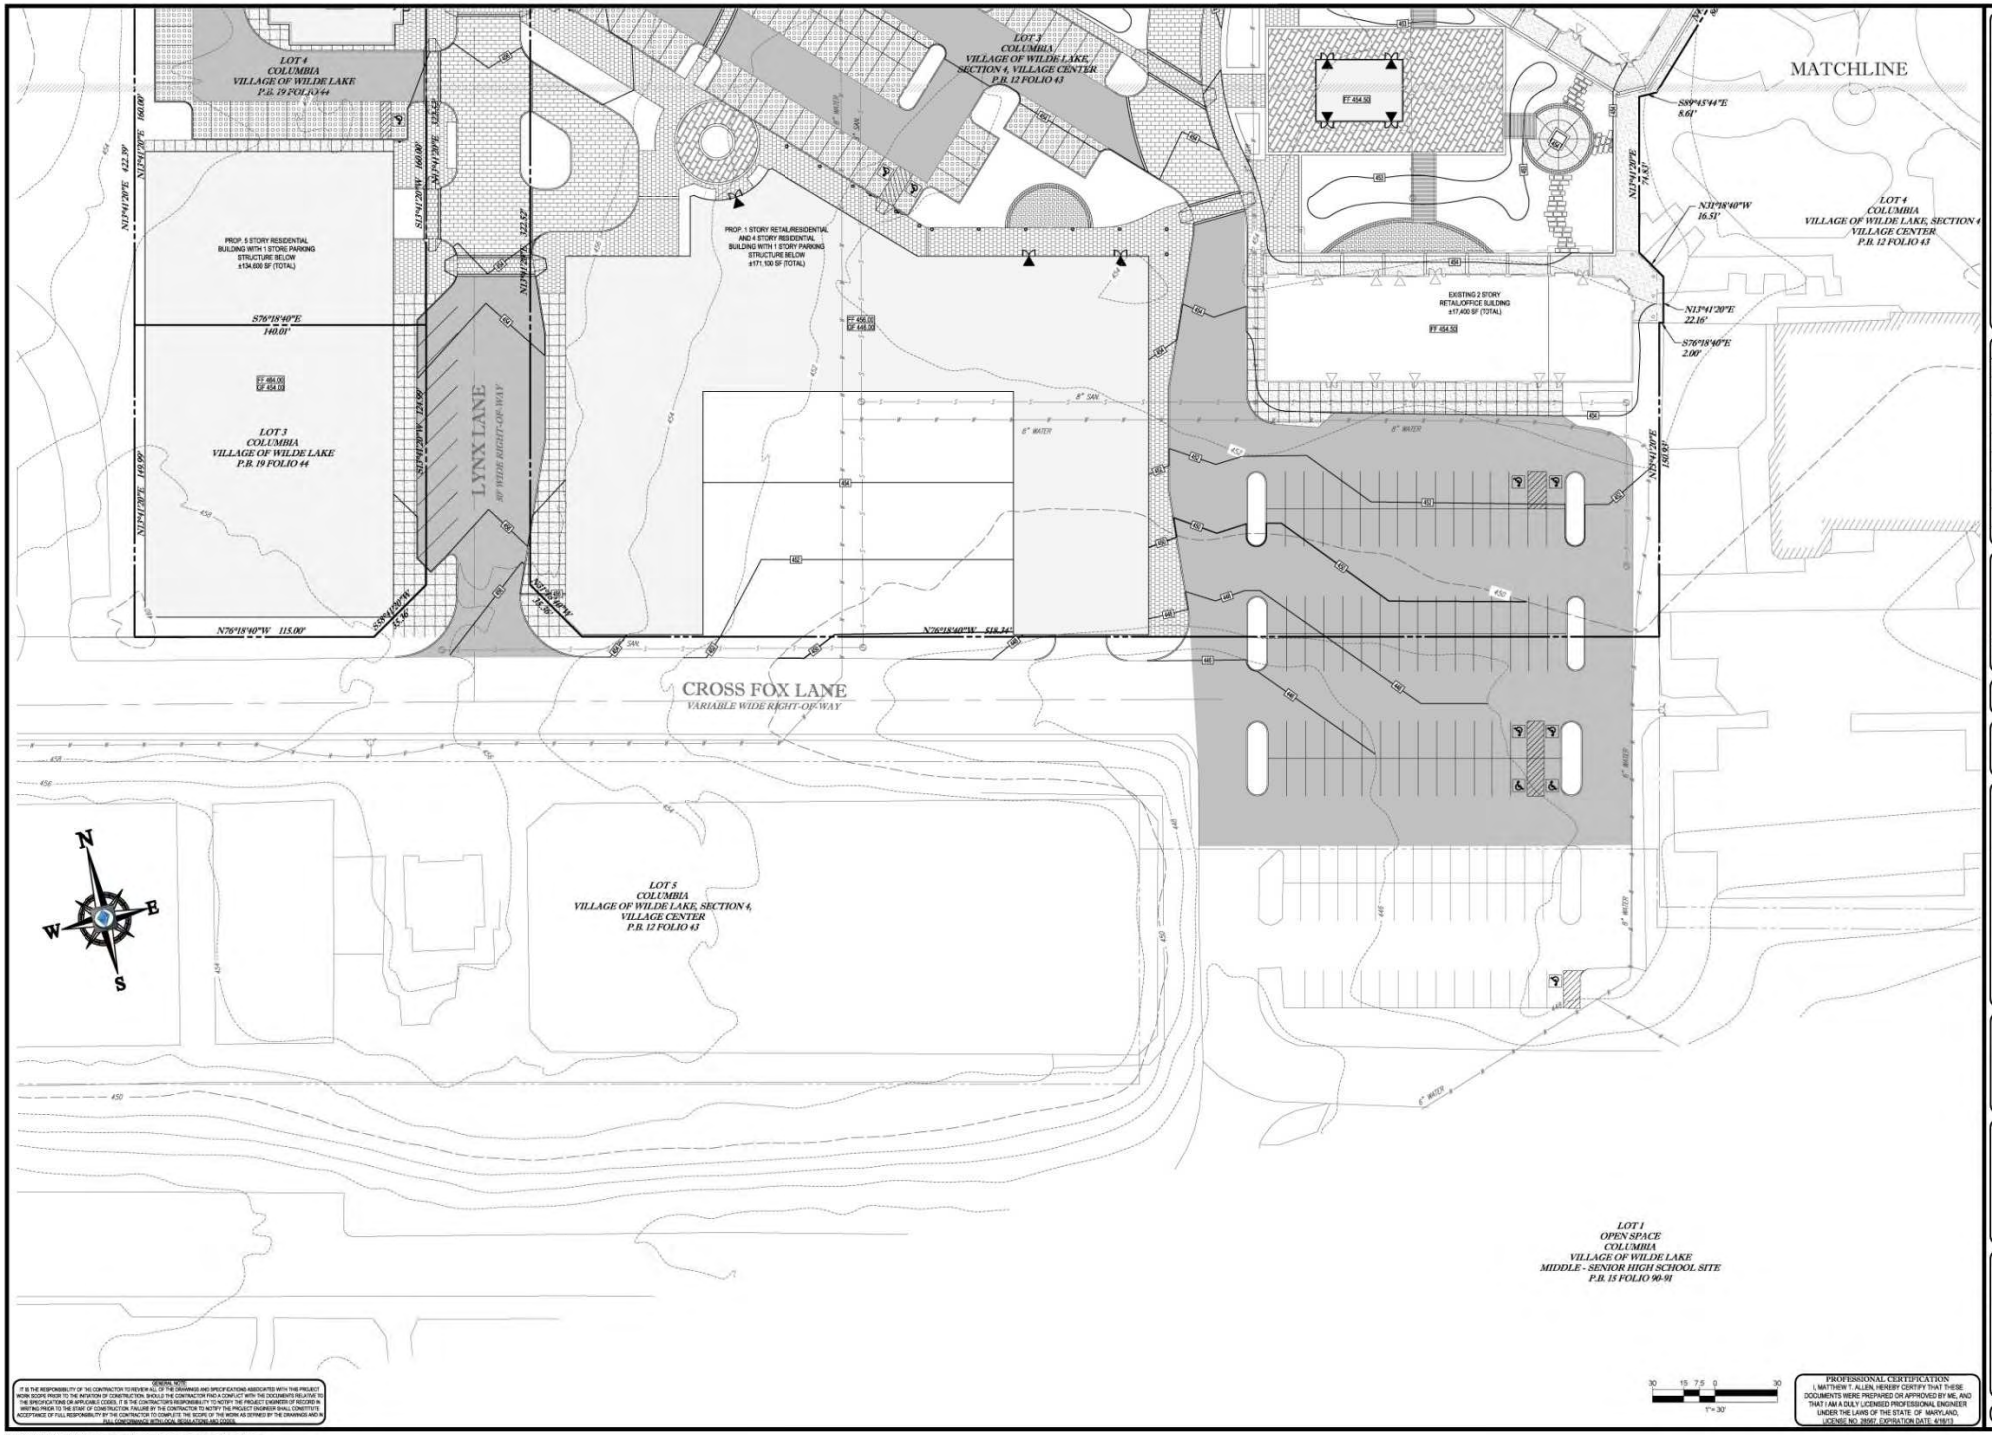
LOT 4
COLUMBIA
VILLAGE OF WILDE LAKE
P.B. 19 FOLIO 44
LOT 3
COLUMBIA
VILLAGE OF WILDE LAKE
SECTION 4, VILLAGE CENTER
P.B. 12 FOLIO 43
MATCHLINE
PROP. 5 STORY RESIDENTIAL
BUILDING WITH 1 STORE PARKING
STRUCTURE BELOW
±134,600 SF (TOTAL)
PROP. 1 STORY RETAIL/RESIDENTIAL
AND 4 STORY RESIDENTIAL
BUILDING WITH 1 STORY PARKING
STRUCTURE BELOW
±171,100 SF (TOTAL)
EXISTING 2 STORY
RETAIL/OFFICE BUILDING
±17,400 SF (TOTAL)
LOT 4
COLUMBIA
VILLAGE OF WILDE LAKE, SECTION 4
VILLAGE CENTER
P.B. 12 FOLIO 43
LOT 3
COLUMBIA
VILLAGE OF WILDE LAKE
P.B. 19 FOLIO 44
LYNX LANE
50' WIDE RIGHT-OF-WAY
CROSS FOX LANE
VARIABLE WIDE RIGHT-OF-WAY
LOT 5
COLUMBIA
VILLAGE OF WILDE LAKE, SECTION 4,
VILLAGE CENTER
P.B. 12 FOLIO 43
LOT 1
OPEN SPACE
COLUMBIA
VILLAGE OF WILDE LAKE
MIDDLE - SENIOR HIGH SCHOOL SITE
P.B. 15 FOLIO 90-91
N14°14'30"E 422.38'
N14°14'30"E 188.00'
S76°18'40"E 140.01'
N14°14'30"E 188.00'
N14°14'30"E 188.00'
N14°14'30"E 188.00